THE WILLOW

3D RENDERING

DENARDO DEVELOPMENT

GRACEMERE

EMERALD WOODS

THE WILLOW

FRONT ELEVATION

DENARDO DEVELOPMENT

GRACEMERE
EMERALD WOODS

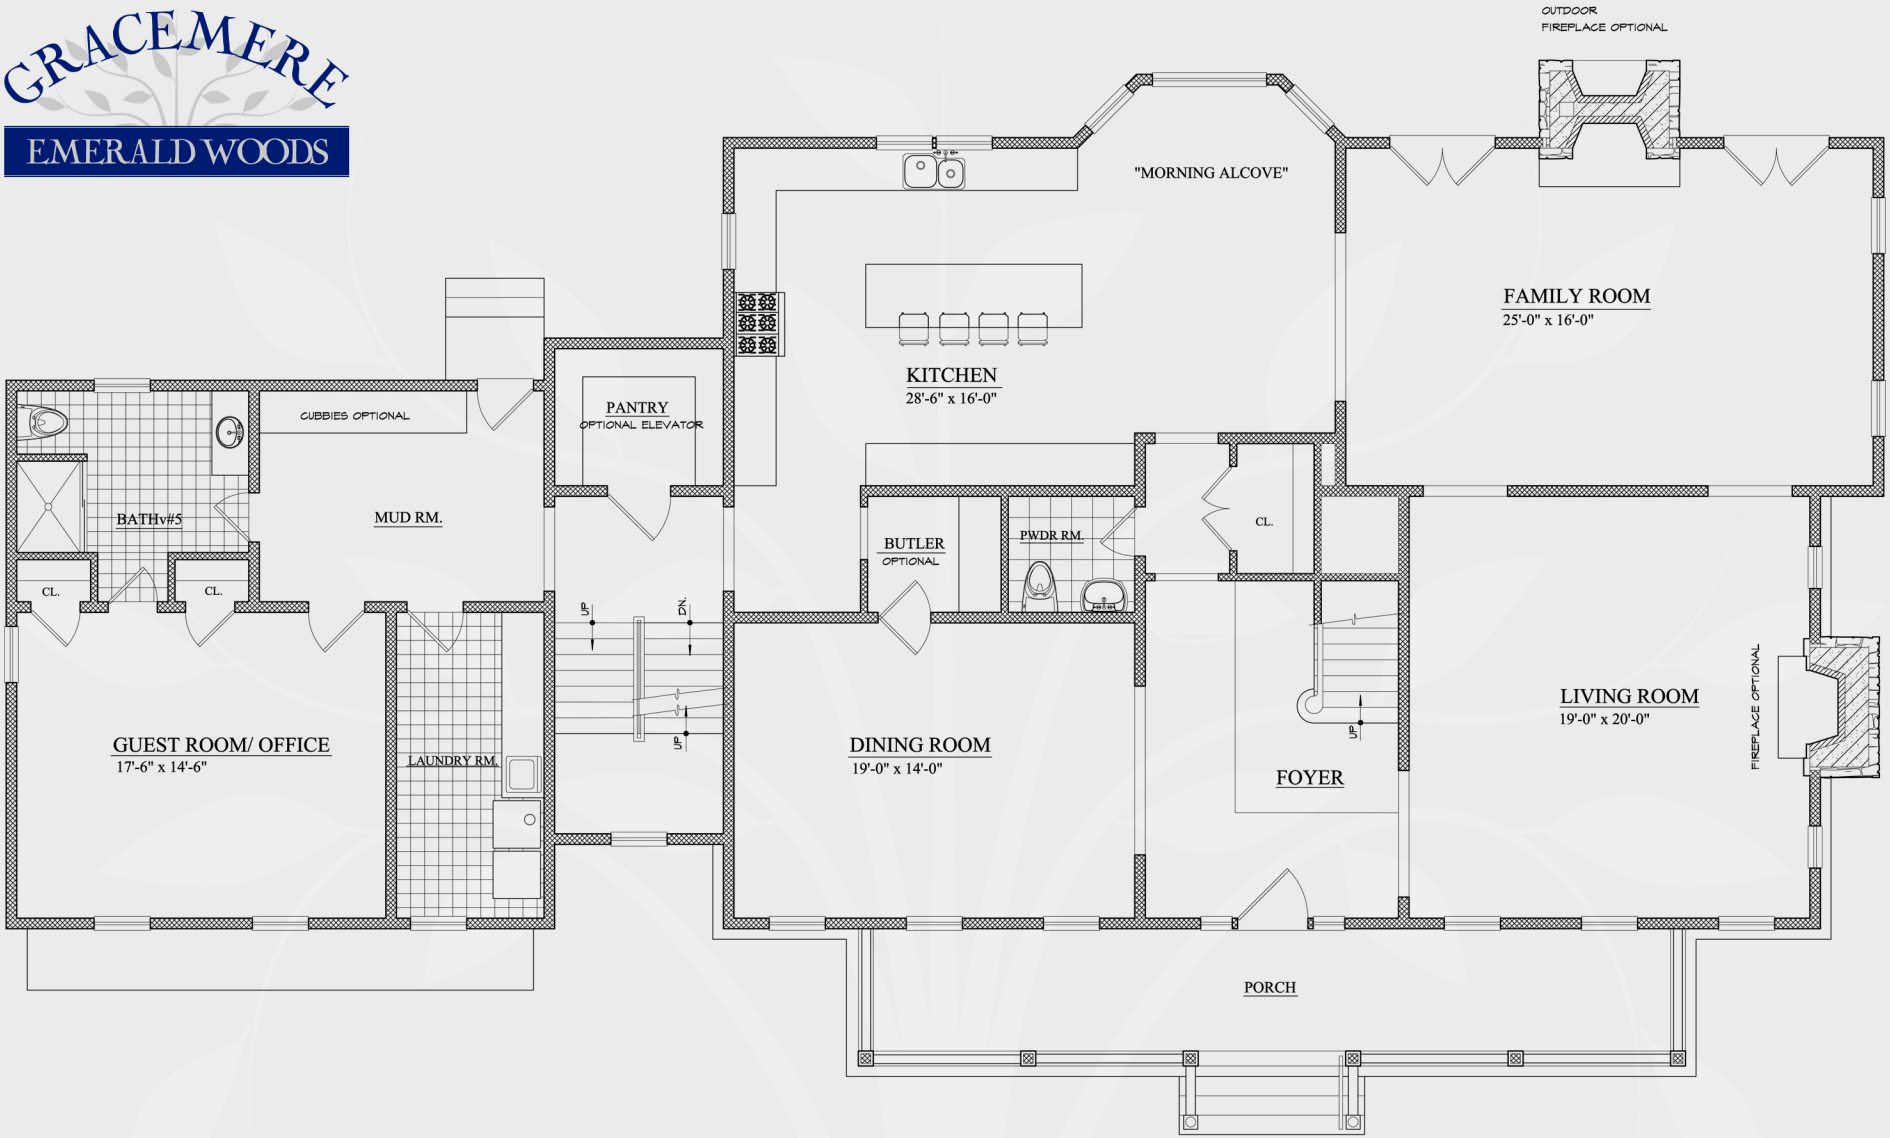

THE WILLOW

GROUND FLOOR

DENARDO DEVELOPMENT

GRACEMERE

EMERALD WOODS

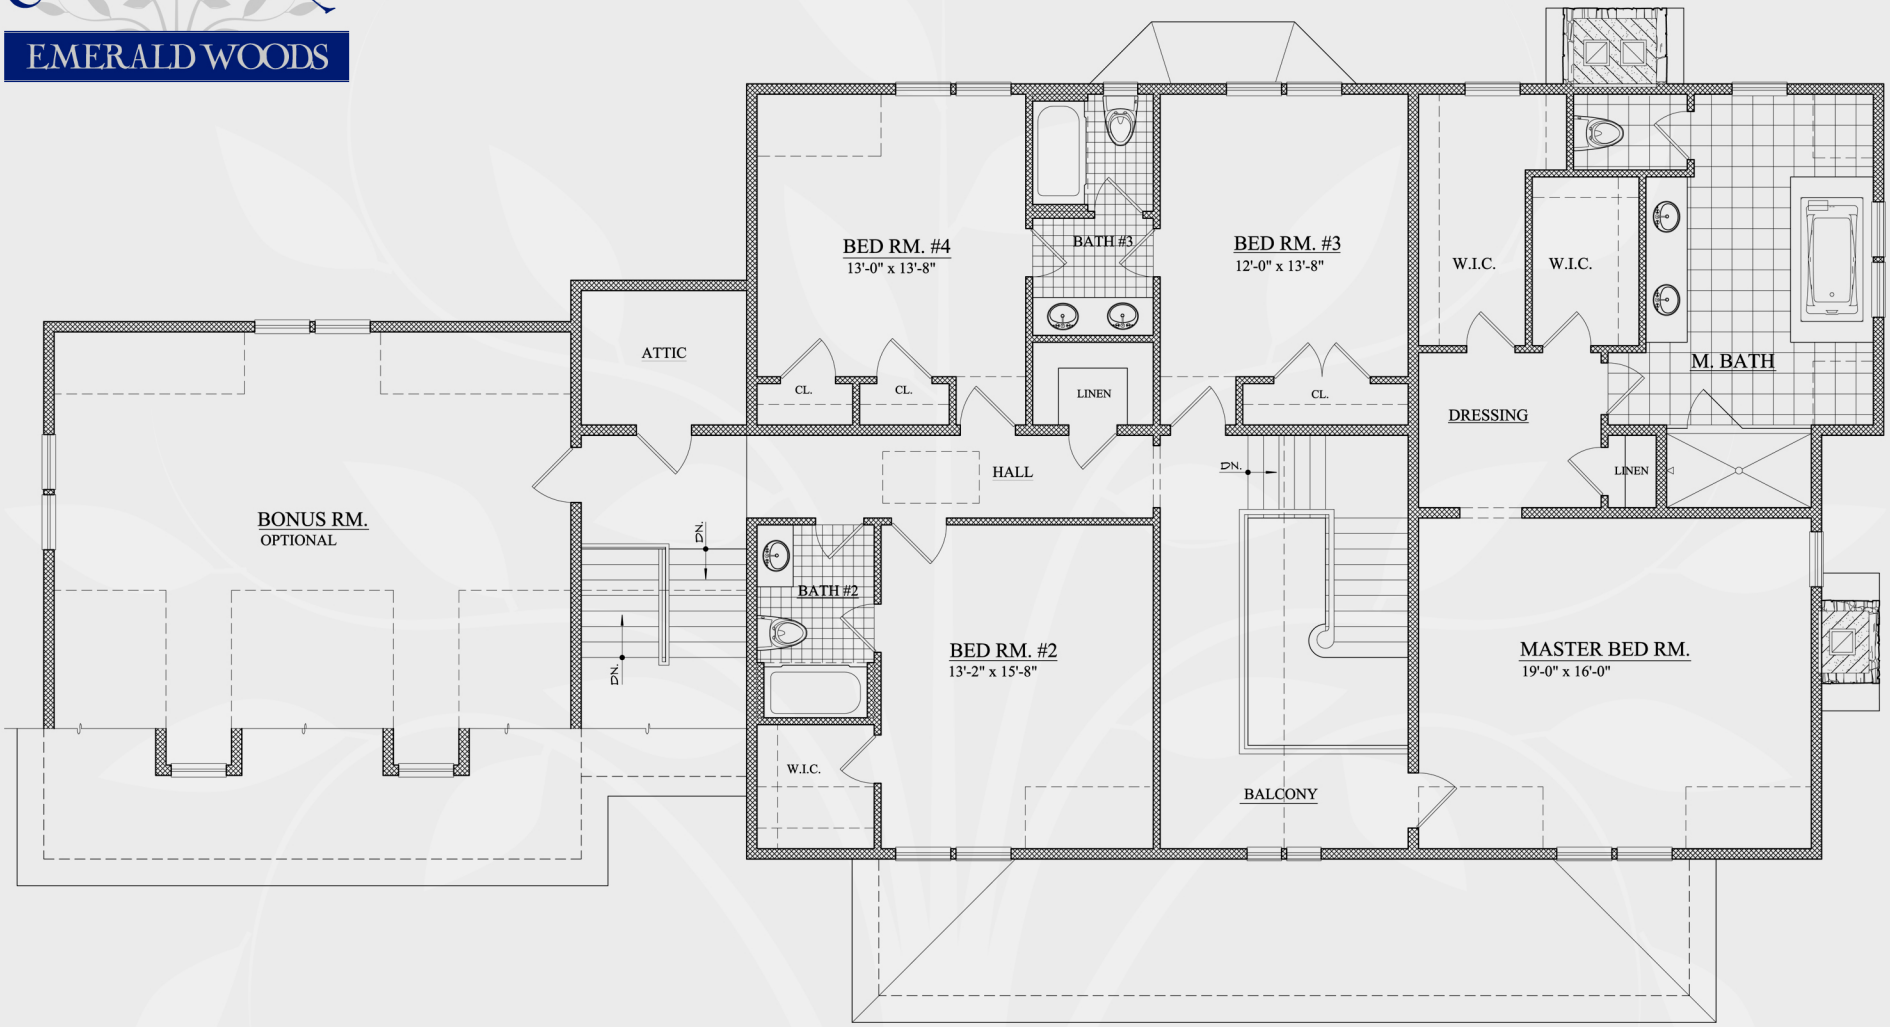

THE WILLOW

SECOND FLOOR

DENARDO DEVELOPMENT

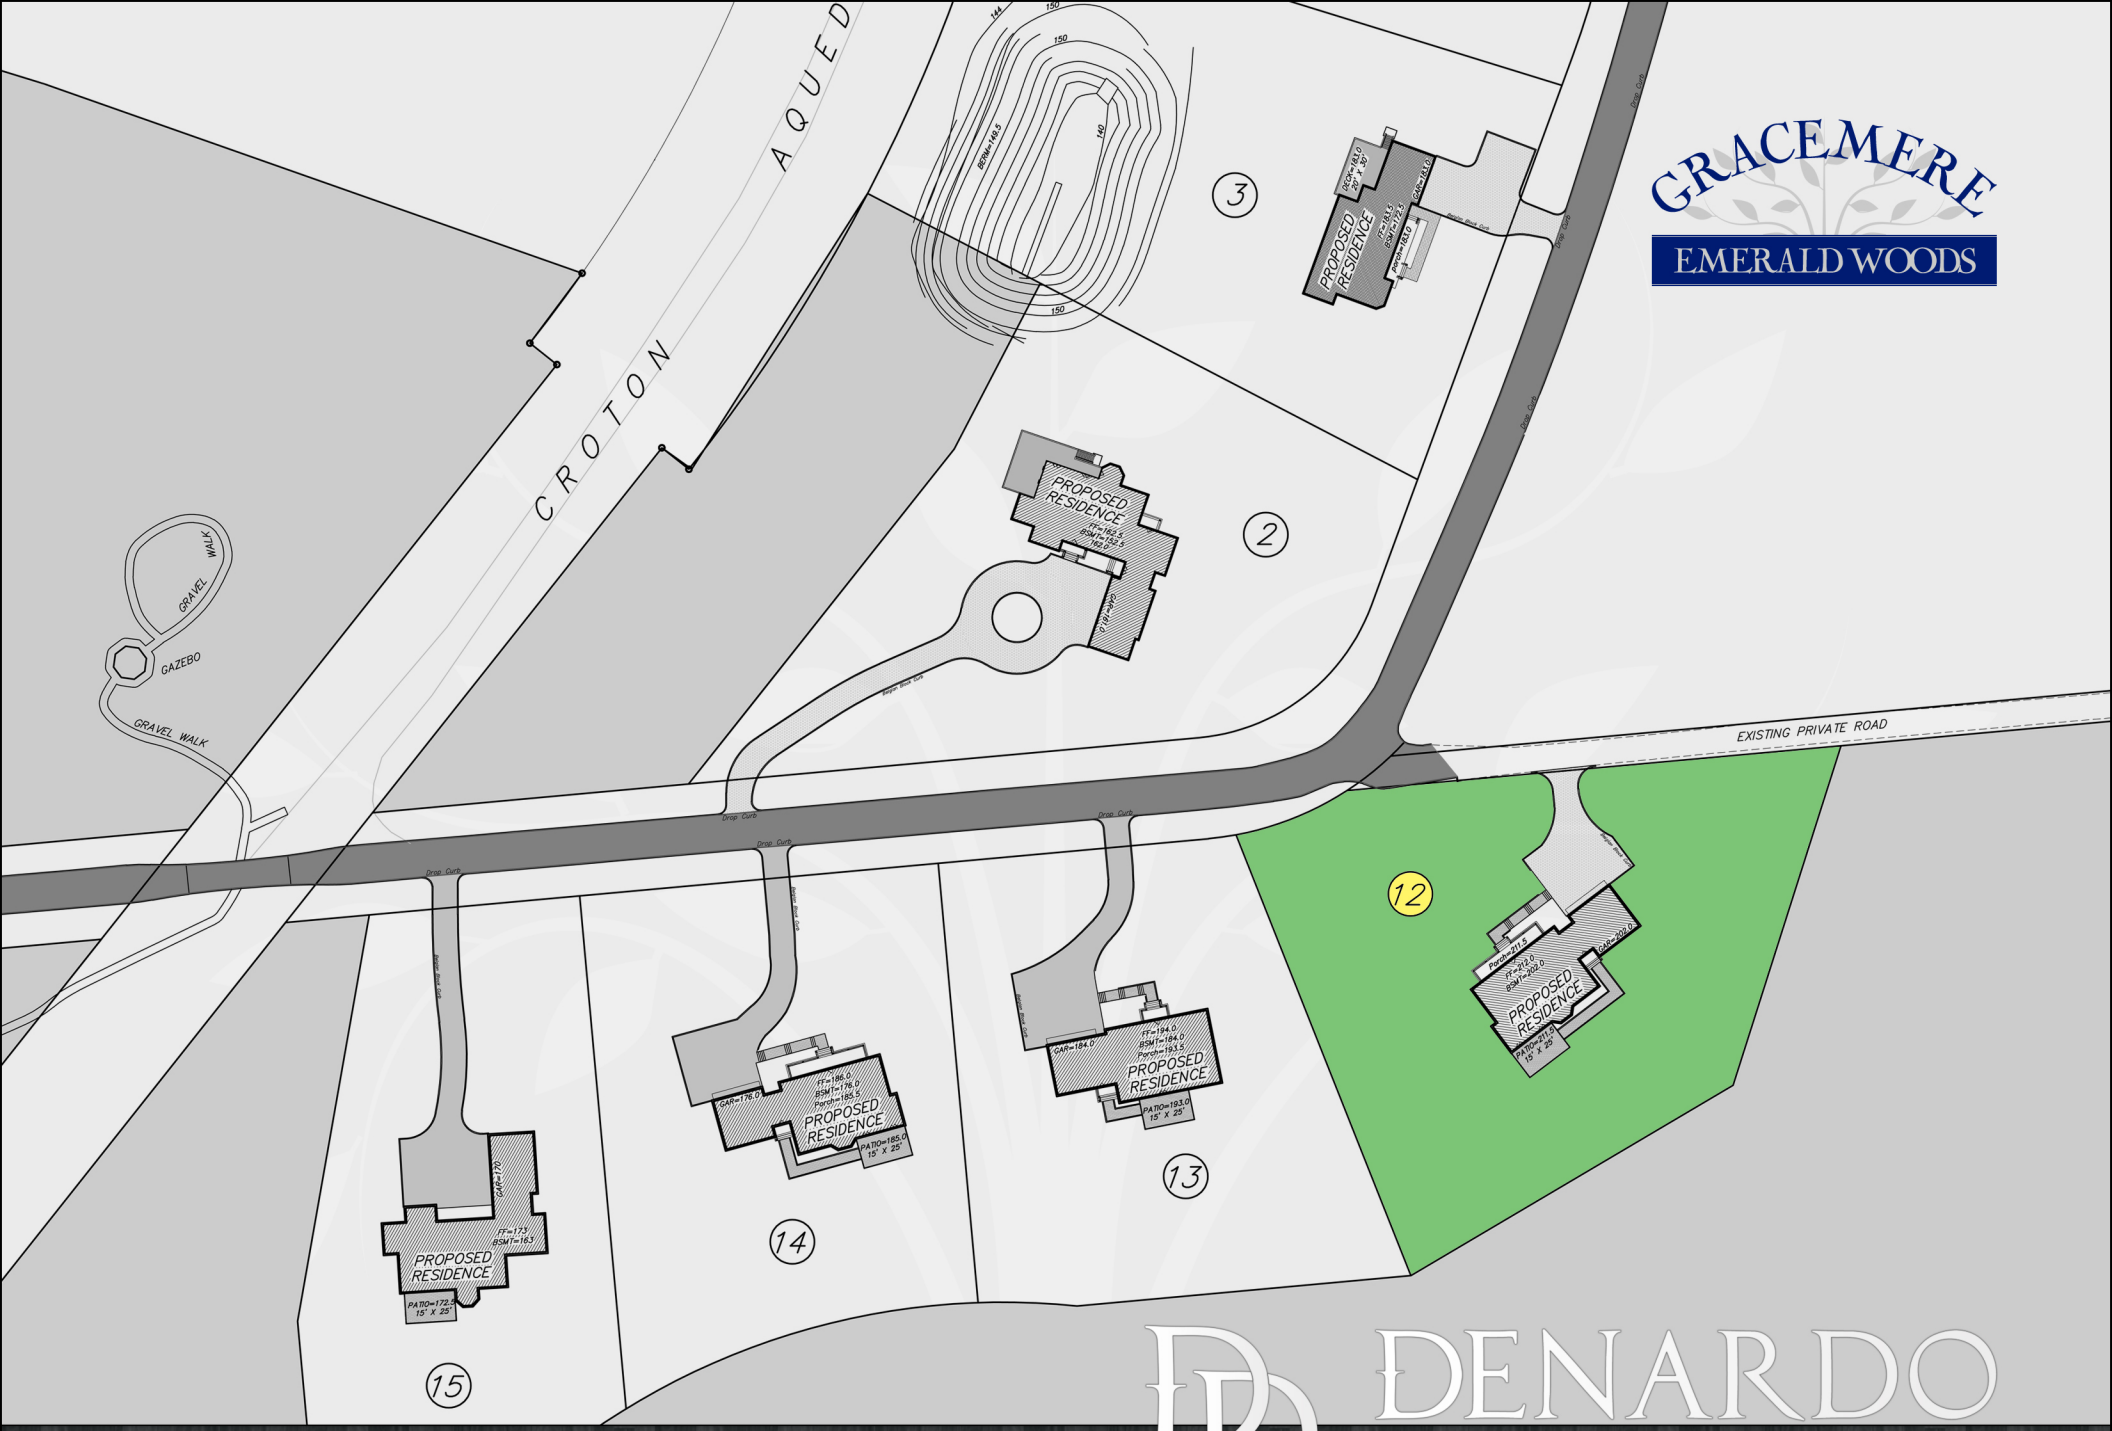

GRACEMERE - LOT PLAN - LOT 12